
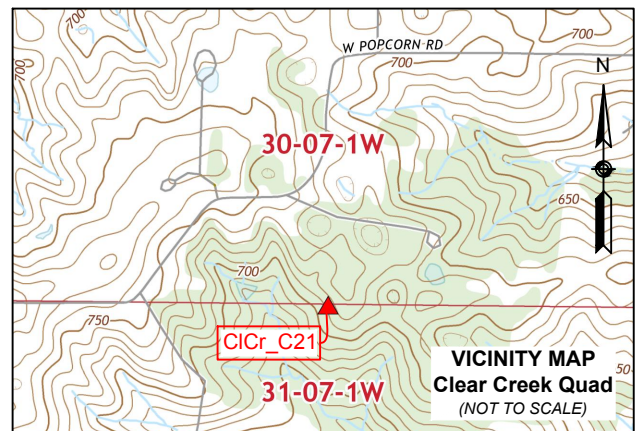


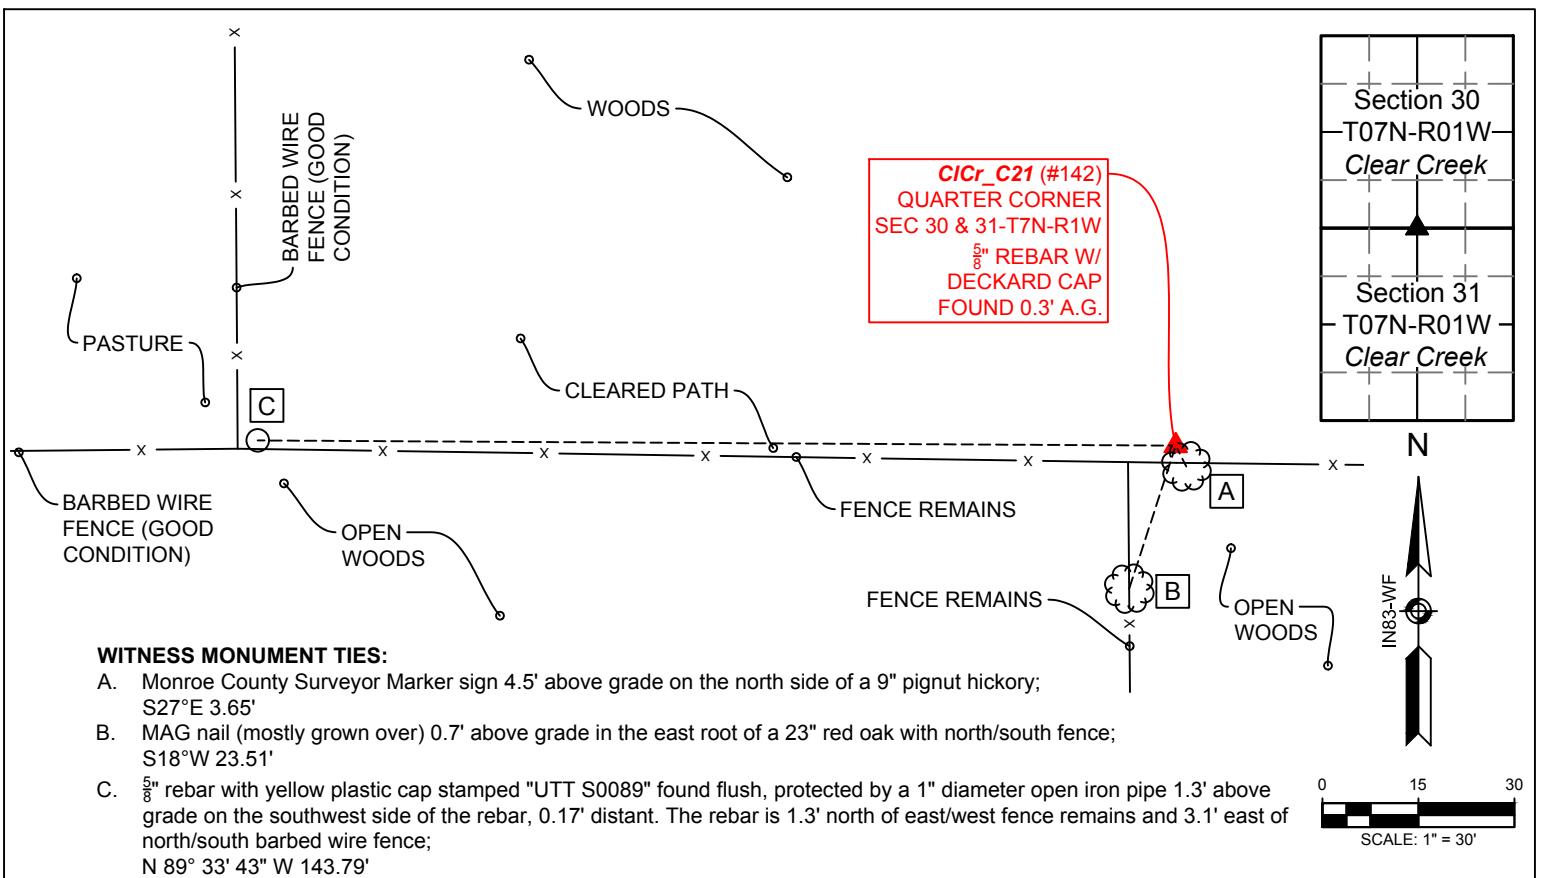

▲ **Monument Description:** $\frac{5}{8}$ " rebar with yellow plastic cap stamped "DECKARD 29900012" found 0.3' above grade

State Plane Grid Coordinates: Northing: 1369204.2', Easting: 3100543.4'

SHEET 1 OF 2	MONUMENT RECORD CORNER ID: CICr_C21	Quarter Corner Section 30 & 31- T07N-R01W Clear Creek Township Monroe County, Indiana	 OFFICE OF THE MONROE COUNTY SURVEYOR Trohn Enright-Randolph Monroe County Surveyor Rachel Savich Oser Professional Surveyor 119 West 7th Street, Bloomington, IN 47404 (812) 349-2570
-----------------------	---	---	--

Photos were taken on 3/16/2017 with an iPhone 6s



Trohn Enright-Randolph
Trohn Enright-Randolph
Monroe County Surveyor



Accepted by the Monroe
County Surveyor Review Board
on November 21, 2017



Rachel Oser
Rachel Savich Oser, State of Indiana
Professional Surveyor No. 21100022

SHEET 2 OF 2	MONUMENT RECORD CORNER ID: C1Cr_C21	Quarter Corner Section 30 & 31- T07N-R01W Clear Creek Township Monroe County, Indiana	 MONROE COUNTY SURVEYOR'S OFFICE Trohn Enright-Randolph Monroe County Surveyor Rachel Savich Oser Professional Surveyor 119 West 7th Street, Bloomington, IN 47404 (812) 349-2570
-----------------------	---	---	---

MONUMENT RECORD
State of Indiana - County of Monroe

Section: 31

Township: 7 North


Range: 1 West

Corner ID: ClCr C-21

Monument Description & Remarks: 5/8" Rebar with cap, "DECKARD 29900012". Survey
Sign 5ft above ground at pt. B

References On File: Eric Deckard survey, Lowry (2010), on file in Surveyor Office

RECOVERY TIE DRAWING
Field Book 44 Page No. 33

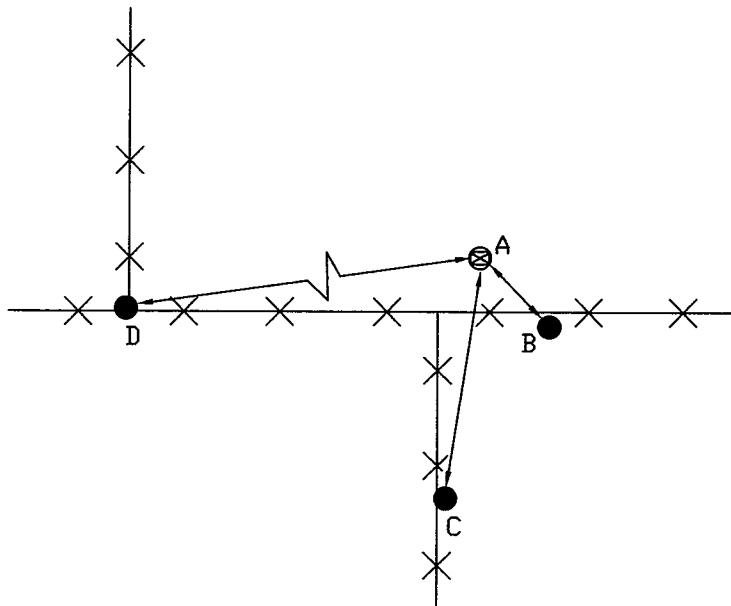


A - 5/8" Rebar with cap
B - S 27° E 3.65' to Survey
Sign on 9" Pignut Hickory
C - S 18° W 23.51' to MAG
nail in 25" Red Oak
D - N 86° W 143.68' to 5/8"
Rebar with cap, "UTT"

Not To Scale
Compass Bearing Magnetic North



I, Kevin P. Enright, Monroe County Surveyor, hereby certify that this document was prepared under my direction in accordance with the provisions of section 36-2-12-11 of the Indiana Code; and the above data is given under my hand and seal this 1st day of August, 2010.

Kevin P. Enright

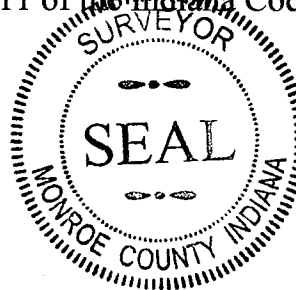

Administered by the Monroe County Surveyor Review Board

Date: 9-14-2010